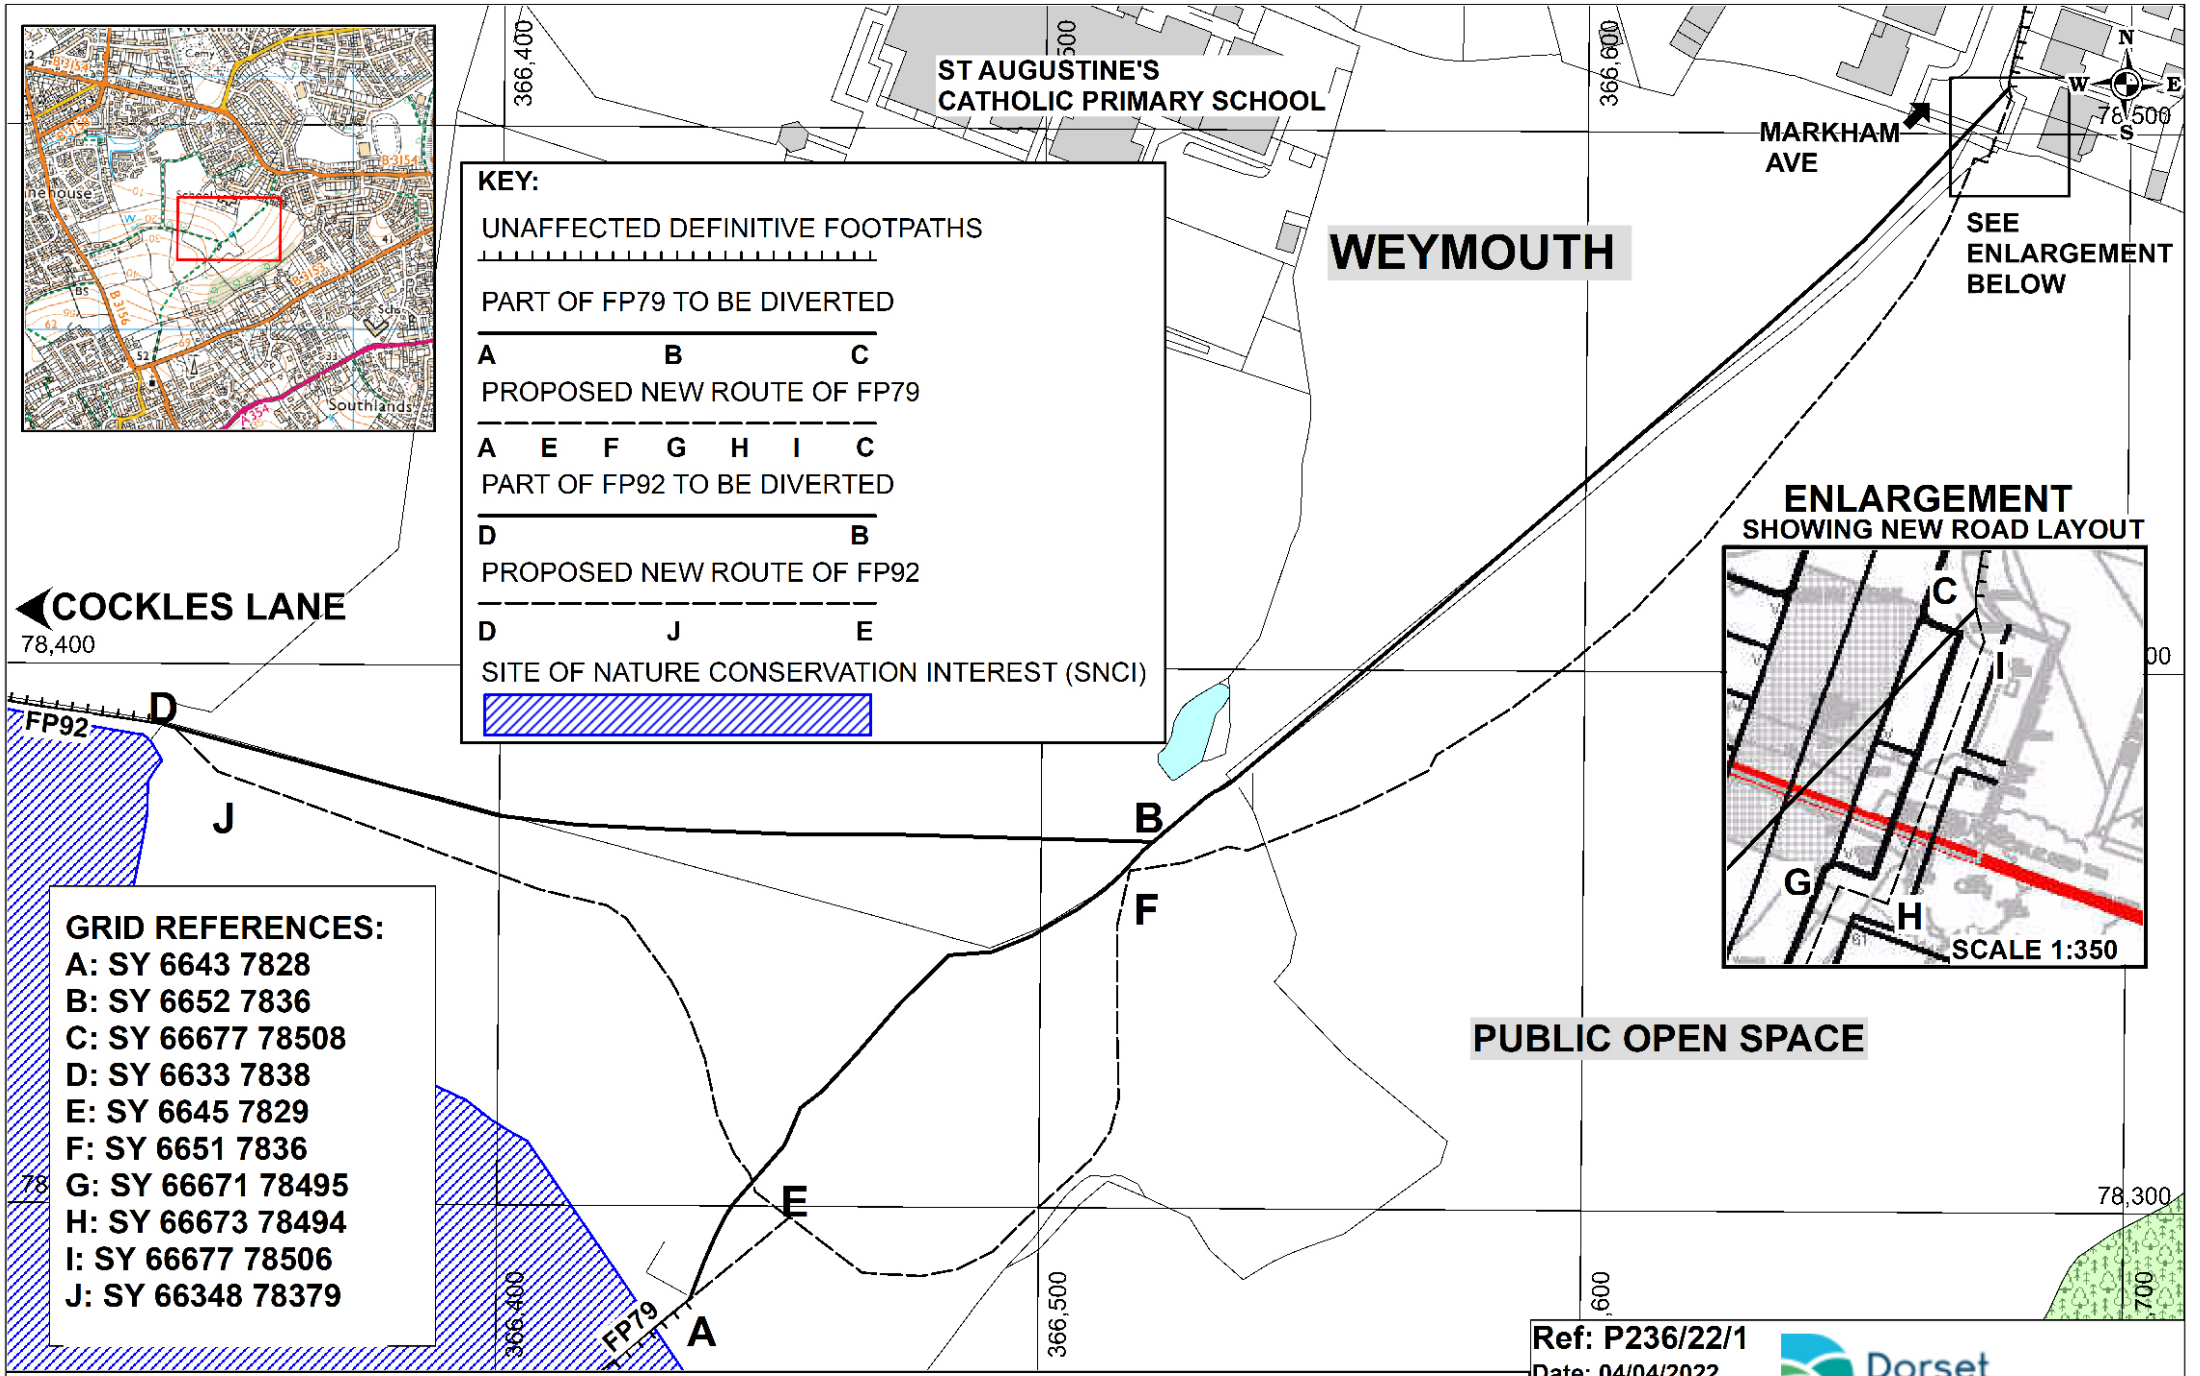

SECTION 257, TOWN AND COUNTRY PLANNING ACT 1990

APPLICATION TO DIVERT PARTS OF FOOTPATHS 79 & 92, WEYMOUTH AT CURTIS FIELDS

THIS MAP IS NOT DEFINITIVE AND HAS NO LEGAL STATUS

Ref: P236/22/1
Date: 04/04/2022
Scale: 1:1400
Drawn by: CAM
Cent X: 366,510
Cent Y: 78,396

Dorset Council

© Crown copyright and database rights 2022 OS 0100060963. Aerial Photography © UKPerspectives 2002 & © Getmapping 2005, 2009 & 2014, © Getmapping Plc and Bluesky International Limited (2017 onwards)