


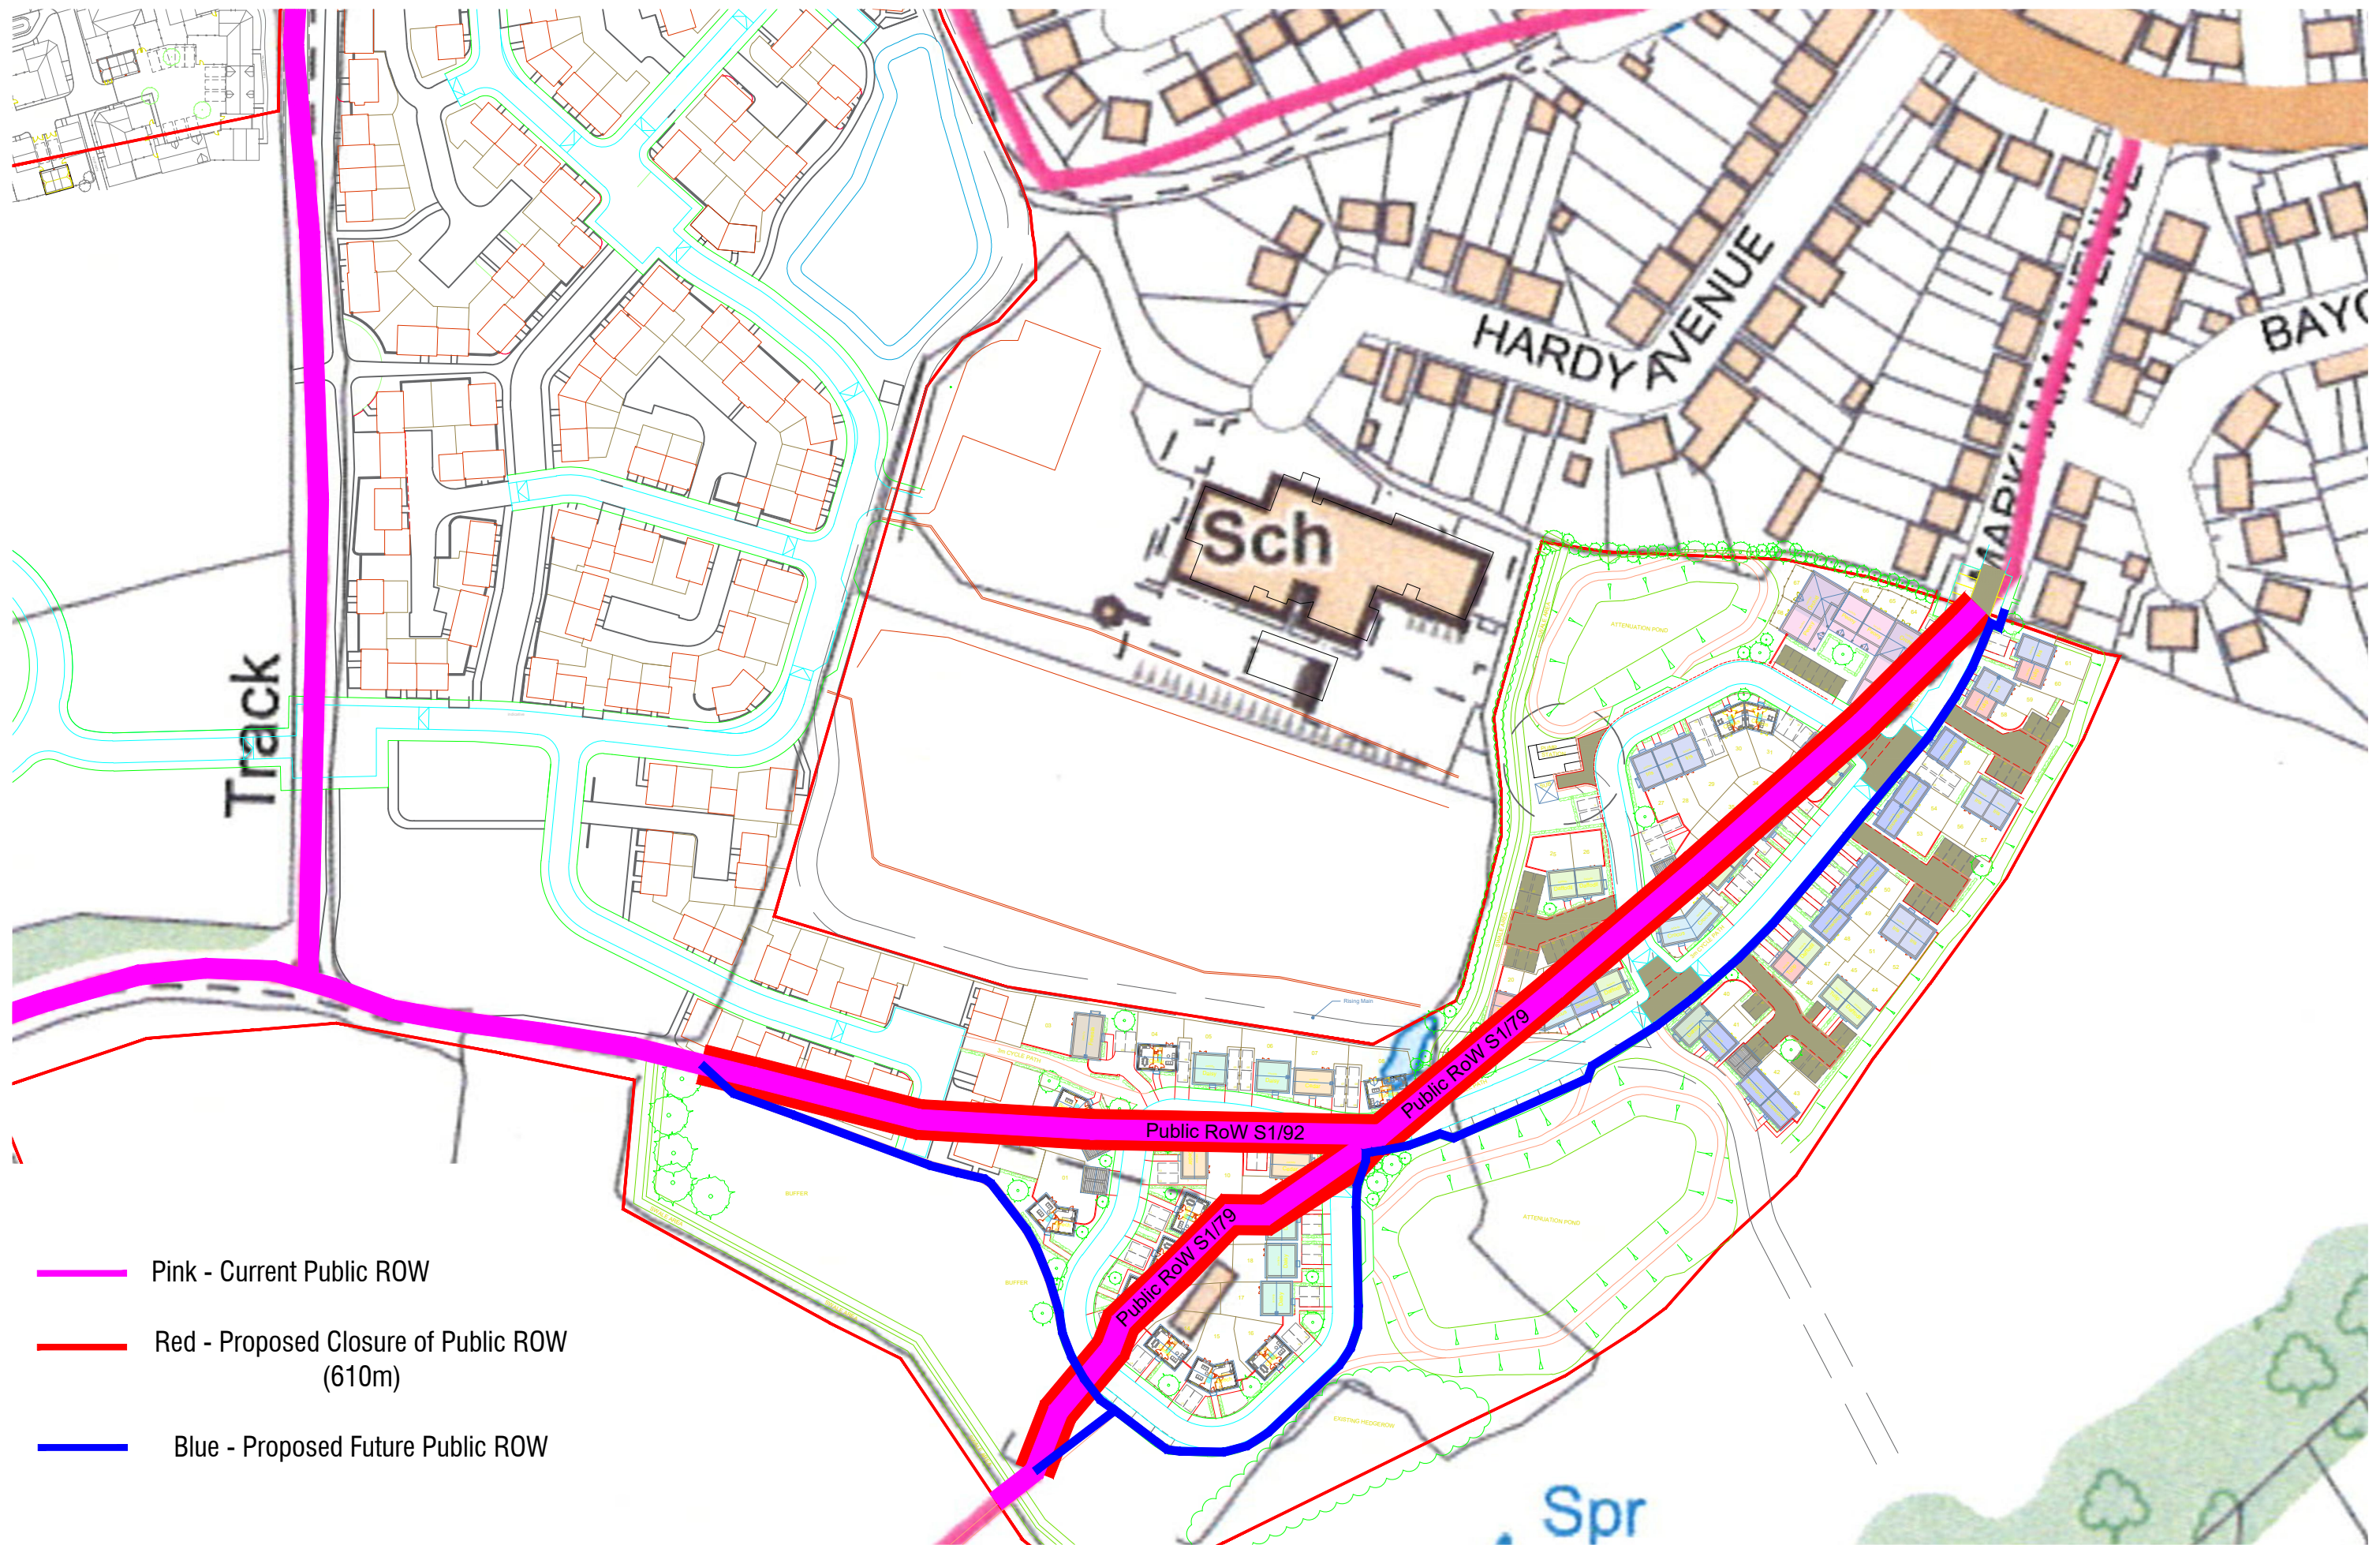

- Pink - Current Public ROW
- Red - Proposed Closure of Public ROW (610m)
- Blue - Proposed Future Public ROW

~ CURTIS FIELDS 4 - Public Right of Way Closure ~

	BETTERMENT PROPERTIES (WEY) LTD. UNIT 1, 2 CURTIS WAY, WEYMOUTH, DORSET DT4 0TR T:01305 773353			Proposed Development at CURTIS FIELDS, off Chickerell Road, WEYMOUTH - DT4 0RA		
	scale NTS @A3	date MAR 2022	drawn JJ	checked CF4 - PROWClose		